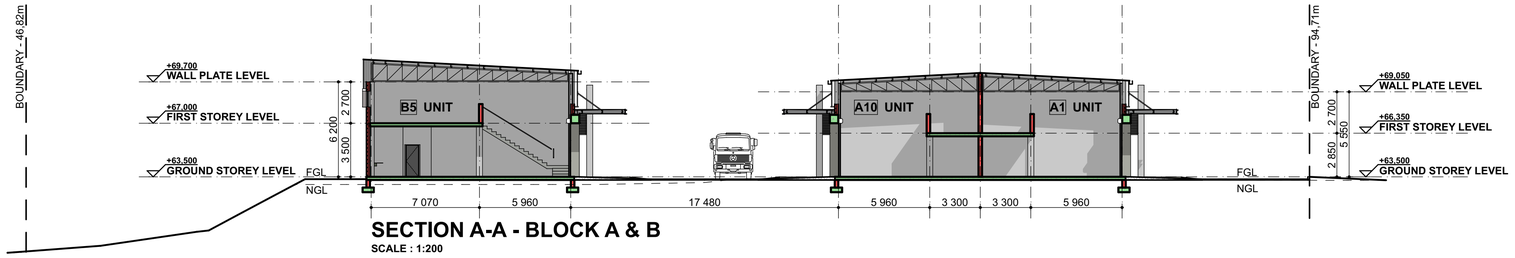

SECTION A-A - BLOCK A & B

SCALE : 1:200

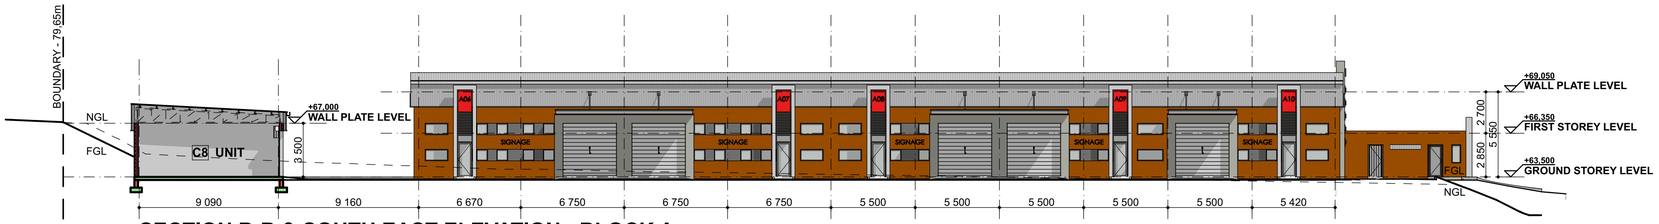

SECTION B-B & SOUTH EAST ELEVATION - BLOCK A

SCALE : 1:200

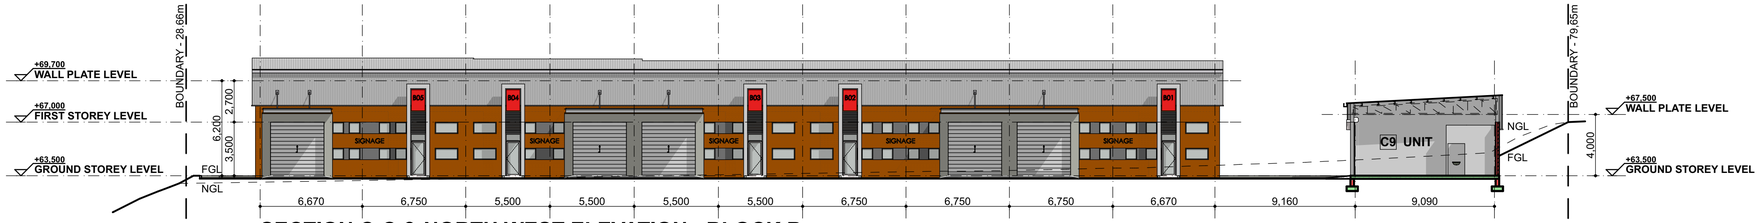

SECTION C-C & NORTH WEST ELEVATION - BLOCK B

SCALE : 1:200

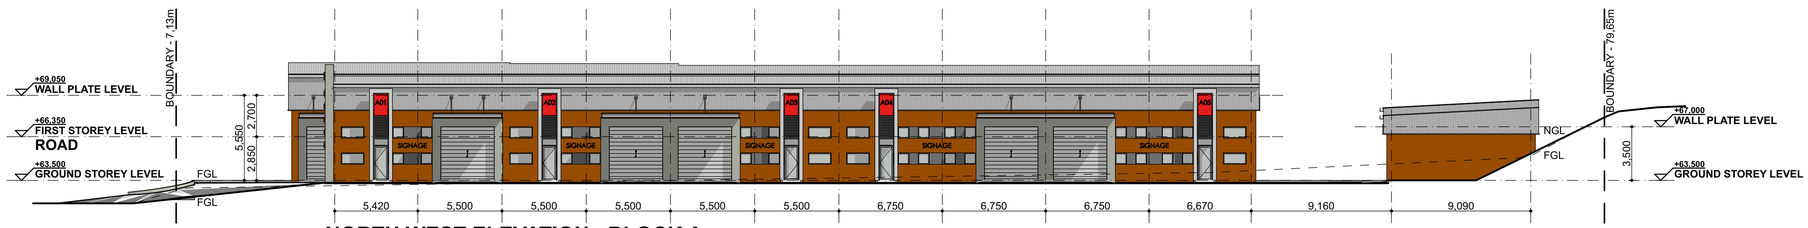

NORTH WEST ELEVATION - BLOCK A

SCALE : 1:200

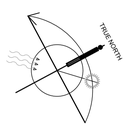

evolution architects cc

PROPOSED MINI FACTORY DEVELOPMENT, BALLITO : IMBONINI

ERF 1386 & 1385 - IMBONINI INDUSTRIAL PARK

REVISION - C

ELEVATIONS & SECTIONS

www.evolutionarchitects.co.za
tel +27 31 266 5835 | fax +27 86 693 7030
info@evolutionarchitects.co.za
Unit 5, 52 Norfolk Terrace, Westville, 3690 | PO Box 35606, Northway, 4065